

Canton de Fribourg
Commune de Marly

ECHELLE 1:5000


DOSSIER D'APPROBATION

2012

Le Secrétaire

22 JAN. 2014

urbaplan

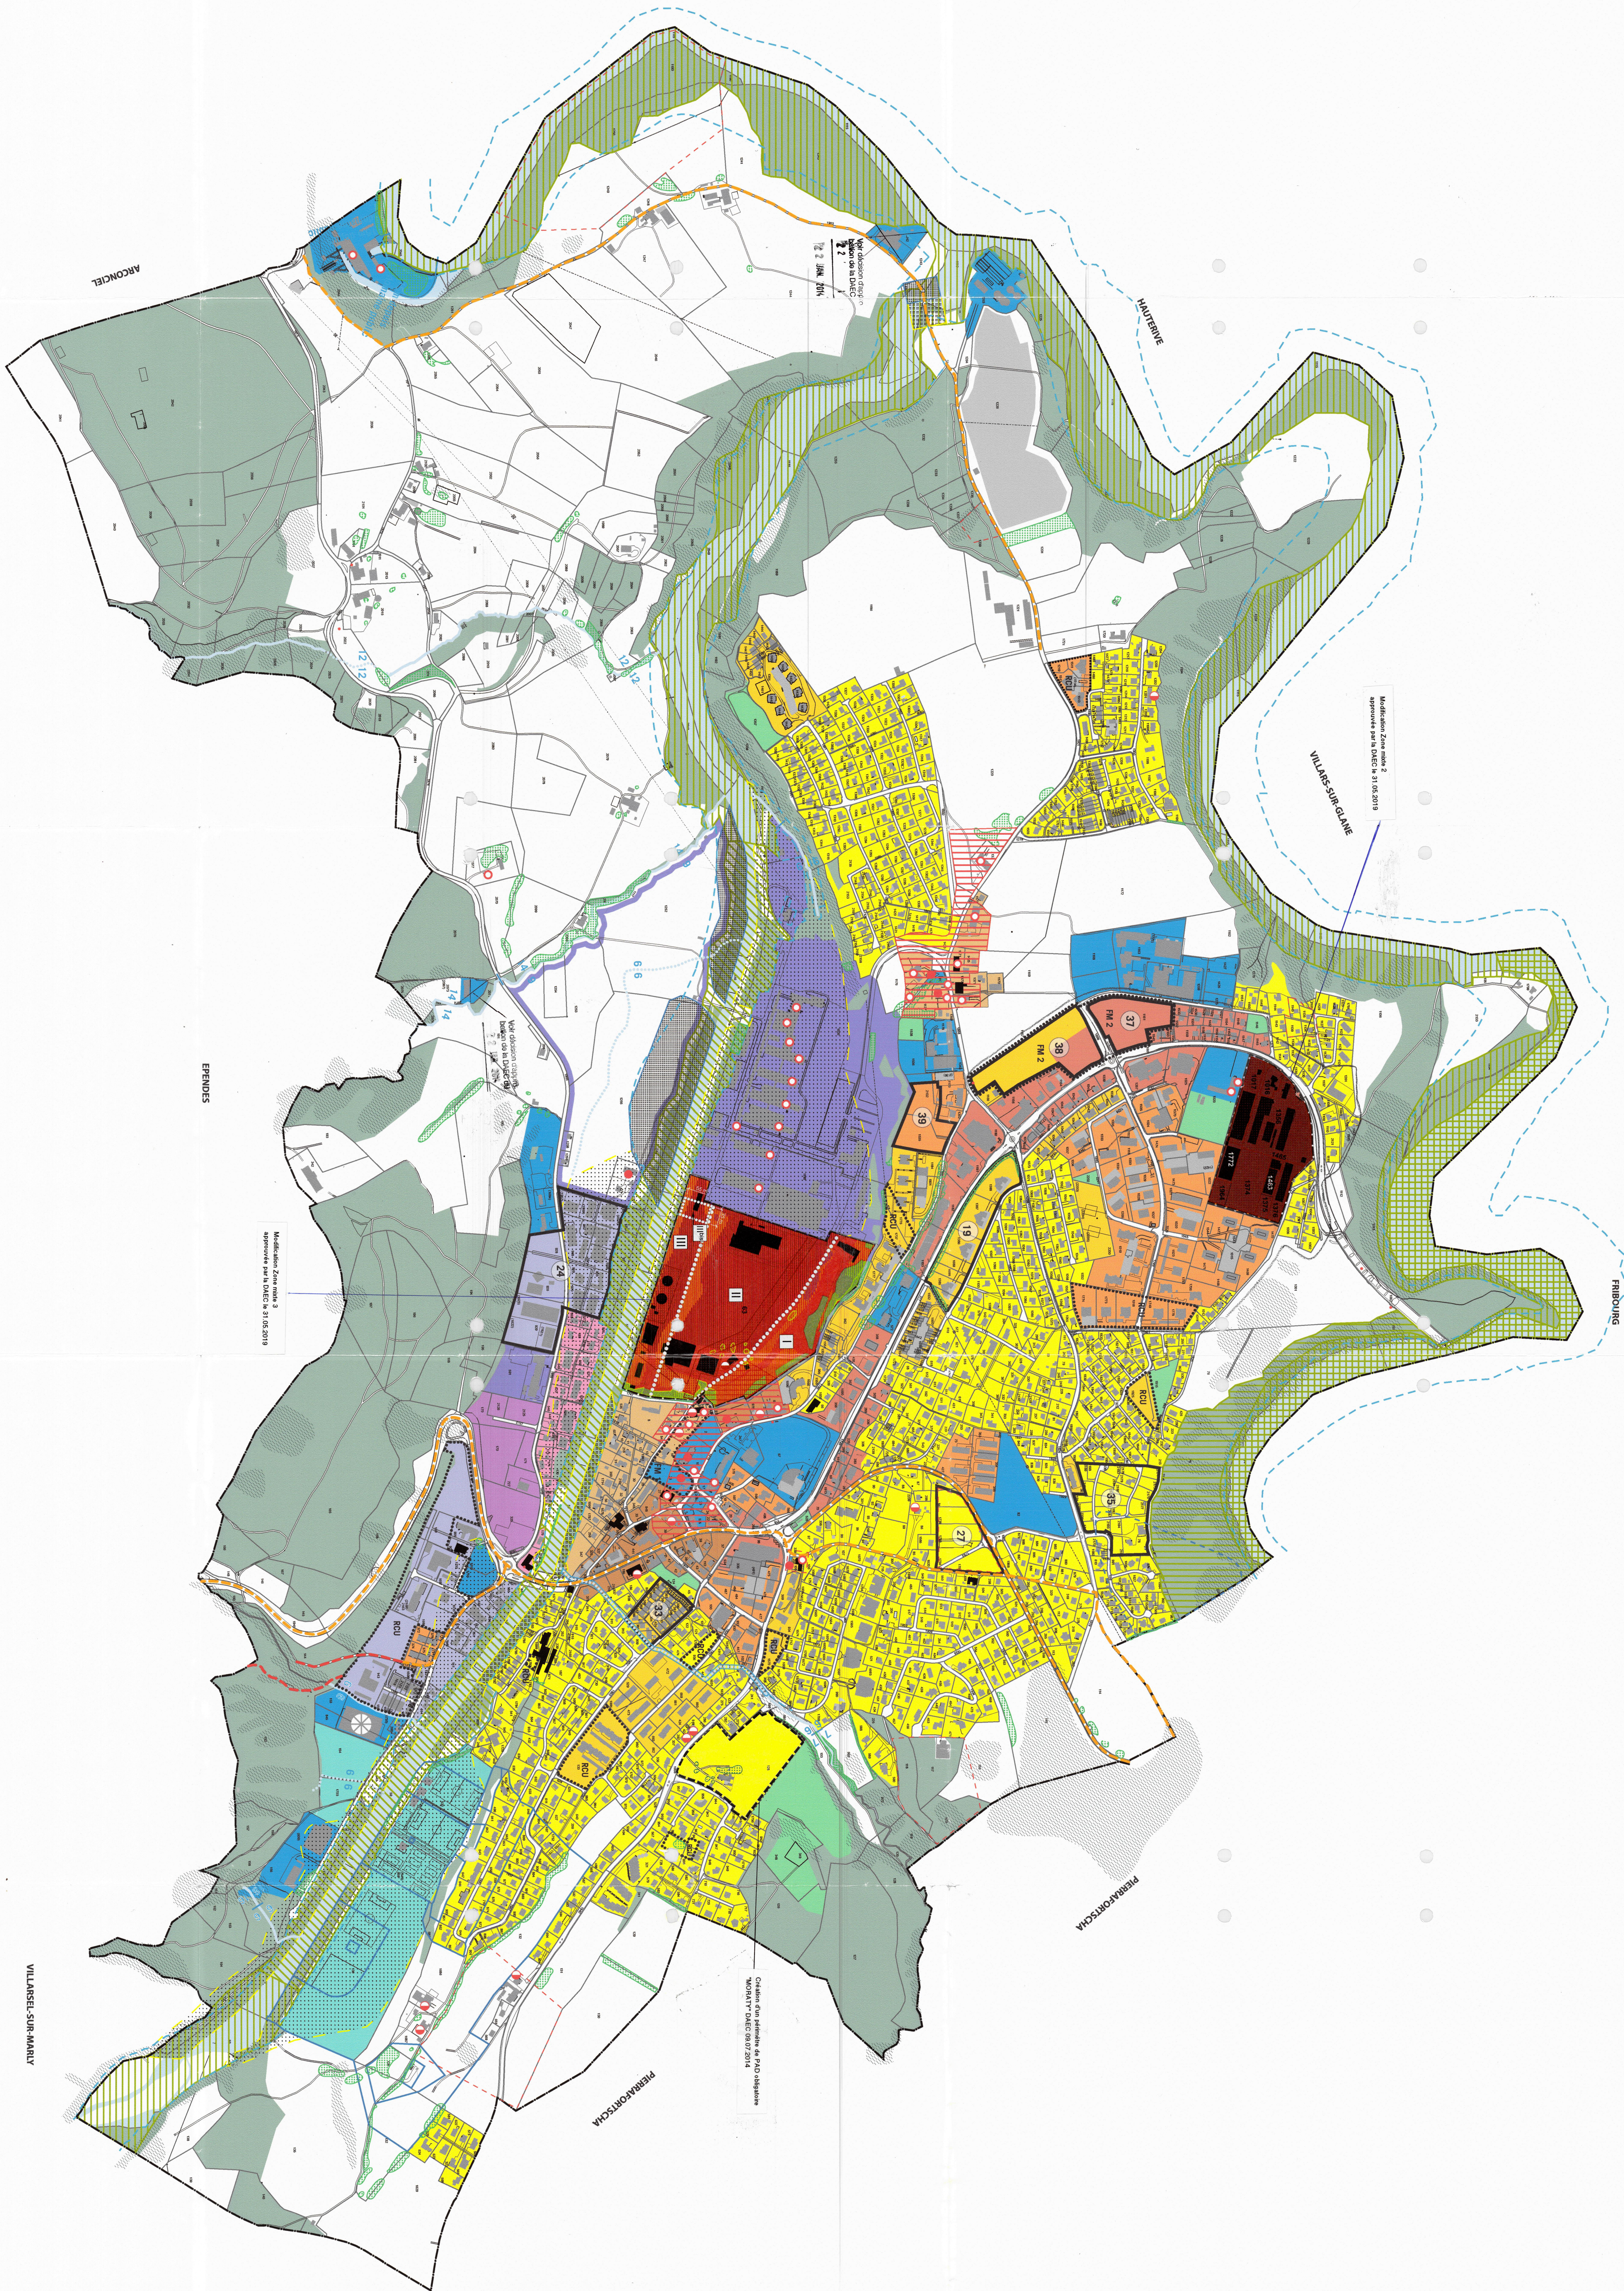

	zone de village A	ZV-A
	zone de village B	ZV-B
	zone urbaine	URB
	zone résidentielle 1 haute densité	RHD1
	zone résidentielle 1 moyenne densité 1	RMD1
	zone résidentielle 1 moyenne densité 2	RMD2
	zone mixte	MX
	zone d'activités 1 / d'activités d'équipe	ACT1
	zone d'activités 2	ACT2
	zone d'activités 3	ACT3
	zone d'activités général 1	ZAG1
	zone d'activités général 2	ZAG2
	zone verte	ZV

AUTRES ZONES	
zone agricole	ZA
zone d'extraction des matériaux	ZEM


 site construit protégé

 PLO approuvé

 PLO obligatoire

 prescriptions particulières (selon RCU ou filaire de mesure)

 palladium (objet soumis à l'opAMA, restrictions pour les zones A01.2, Z06.1 et Z06.2)

[illegible]

Diagram illustrating the ZONE model for a 6x6 grid. The grid is divided into four zones (Zone 1, Zone 2, Zone 3, Zone 4). Each zone is further divided into four sub-zones (1a, 1b, 1c, 1d for Zone 1, etc.). The diagram shows the sequence of operations: Zone 1 (a, b, c, d), Zone 2 (a, b, c, d), Zone 3 (a, b, c, d), and Zone 4 (a, b, c, d). The final output is a 6x6 grid with the sequence of operations: 1a, 1b, 1c, 1d, 2a, 2b, 2c, 2d, 3a, 3b, 3c, 3d, 4a, 4b, 4c, 4d.

INFORMATIONS INDICATIVES

forêt / surface boisée

zone de protection des eaux légalisée / protégée